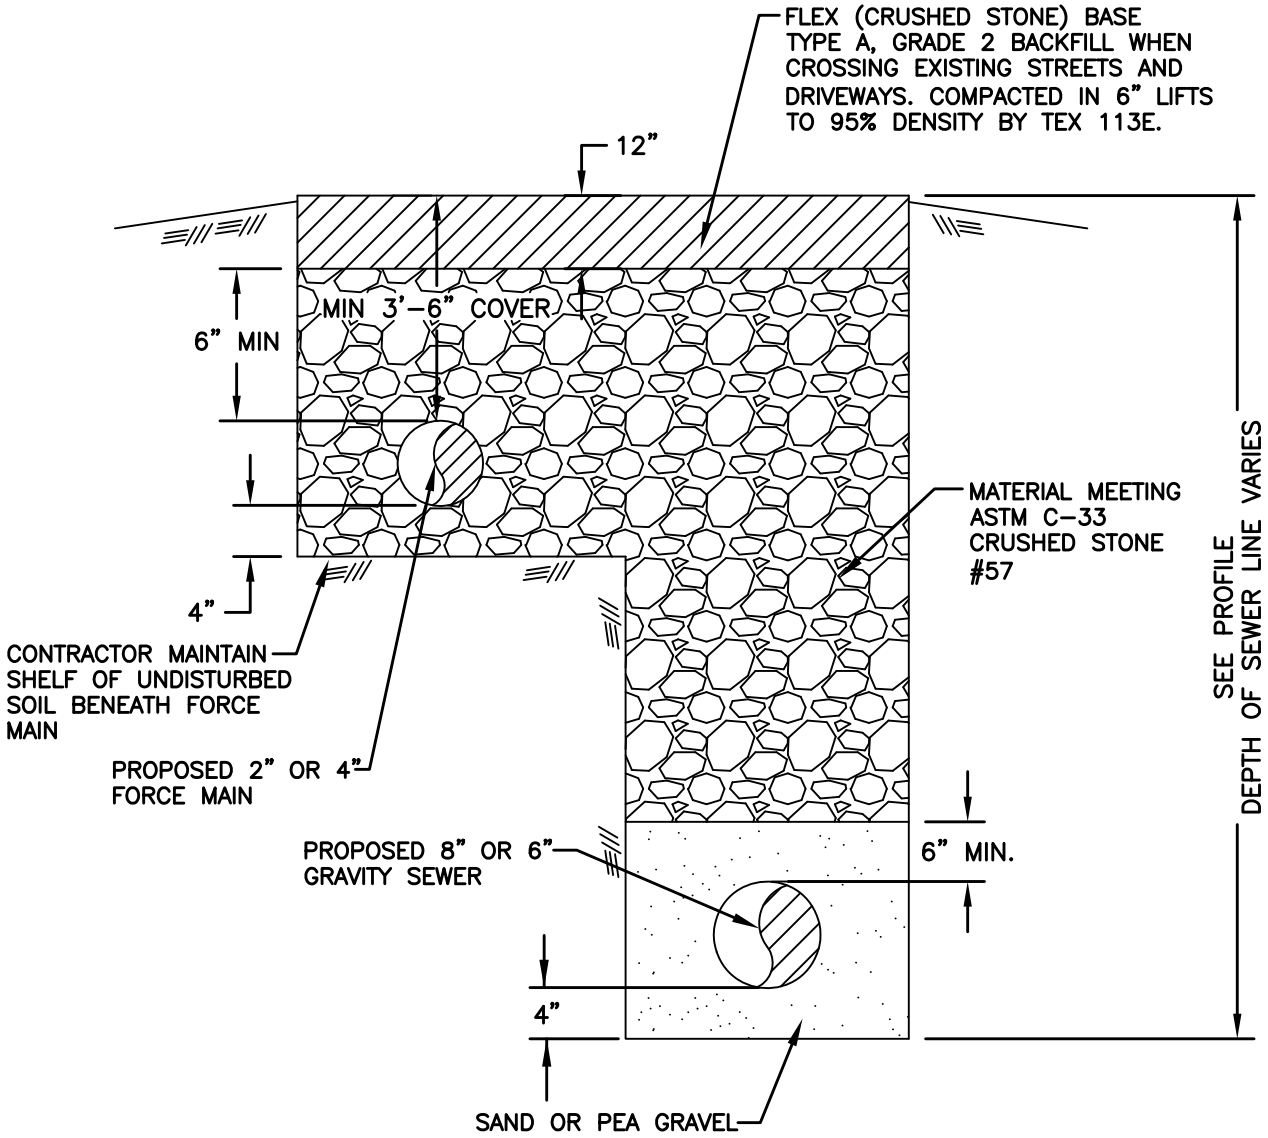

SEWER/FORCE MAIN COMMON TRENCH DETAIL (WHEN IN PAVEMENT)

NOTE:

CONTRACTOR IS ALLOWED TO CONSTRUCT SEPARATE DITCHES FOR THE TWO PIPELINES, MAINTAINING PROPOSED SPACING BETWEEN PIPELINES SHOWN ON PLAN AND PROFILE SHEETS.

THE CITY OF SEGUIN

DATE ISSUED:	JUNE 1, 2013	
REV	DATE	BY

TITLE

SEWER/FORCE MAIN COMMON TRENCH DETAIL (WHEN IN PAVEMENT)

SCALE: N.T.S.

DRAWING No. WW-7