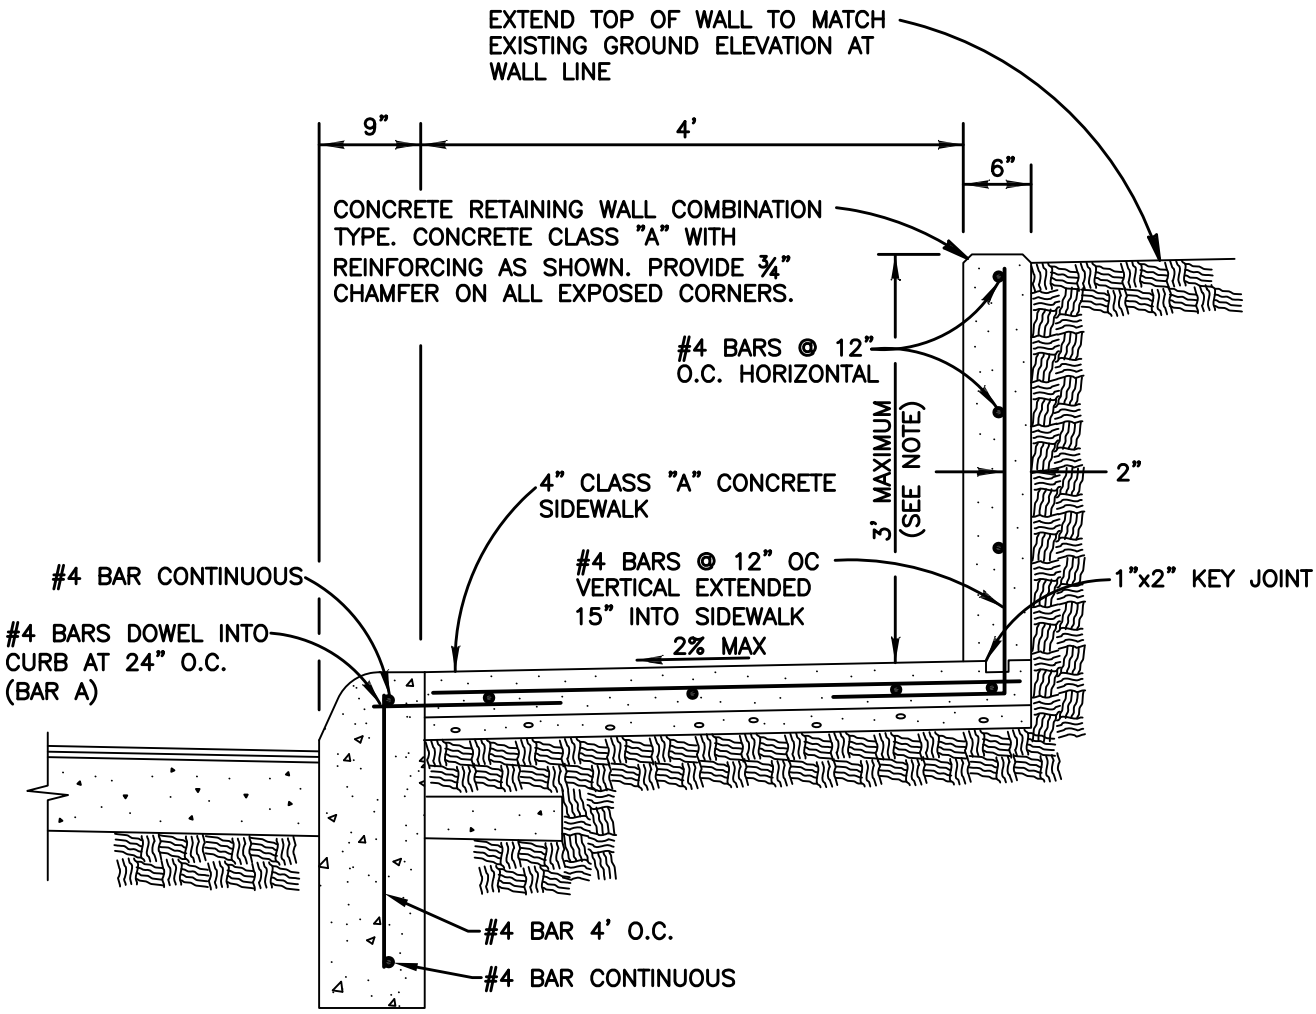

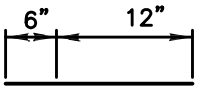

BAR A

CONCRETE RETAINING WALL – COMBINATION TYPE

NOTE:

WALL HEIGHT TO BE SHOWN ON PLAN AT SPECIAL LOCATIONS WHERE COMBINATION RETAINING WALL IS REQUIRED

THE CITY OF SEGUIN

DATE ISSUED:	JUNE 1, 2013	
REV	DATE	BY

TITLE

CONCRETE RETAINING WALL - COMBINATION TYPE

SCALE: NTS

DRAWING No. RW–1