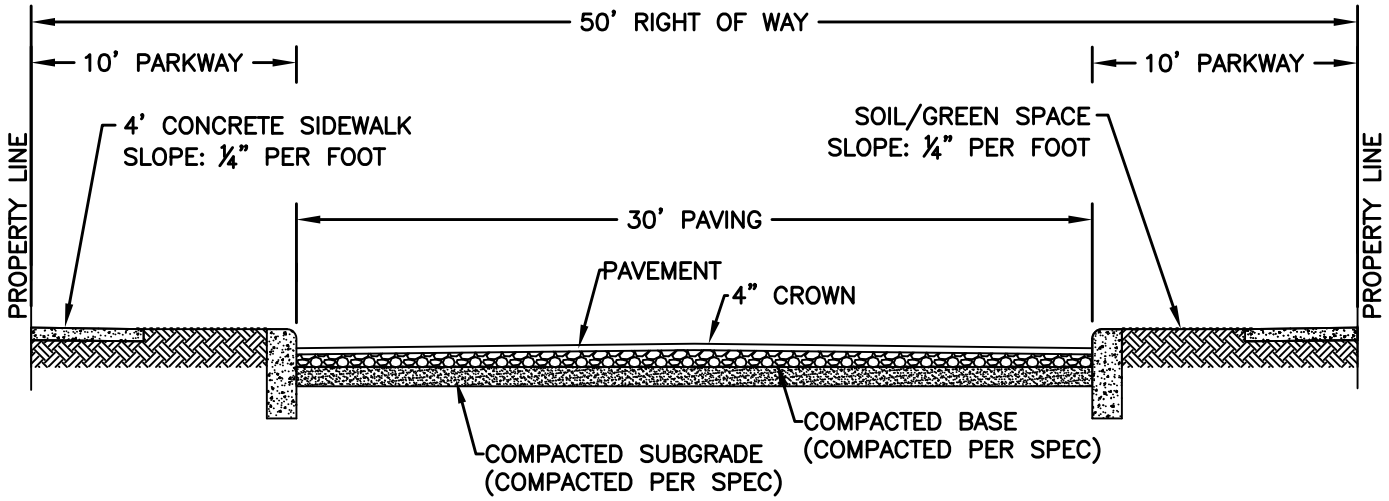

MINOR STREET SECTION

THE CITY OF
SEGUIN

DATE ISSUED:	JUNE 1, 2013	
REV	DATE	BY

TITLE

TYPICAL MINOR STREET SECTION

SCALE: N.T.S.

DRAWING No. RDWY–5